C2

CANTILEVER DETAIL
23/32" OSB (or equal)
Reinforcement One Side Only

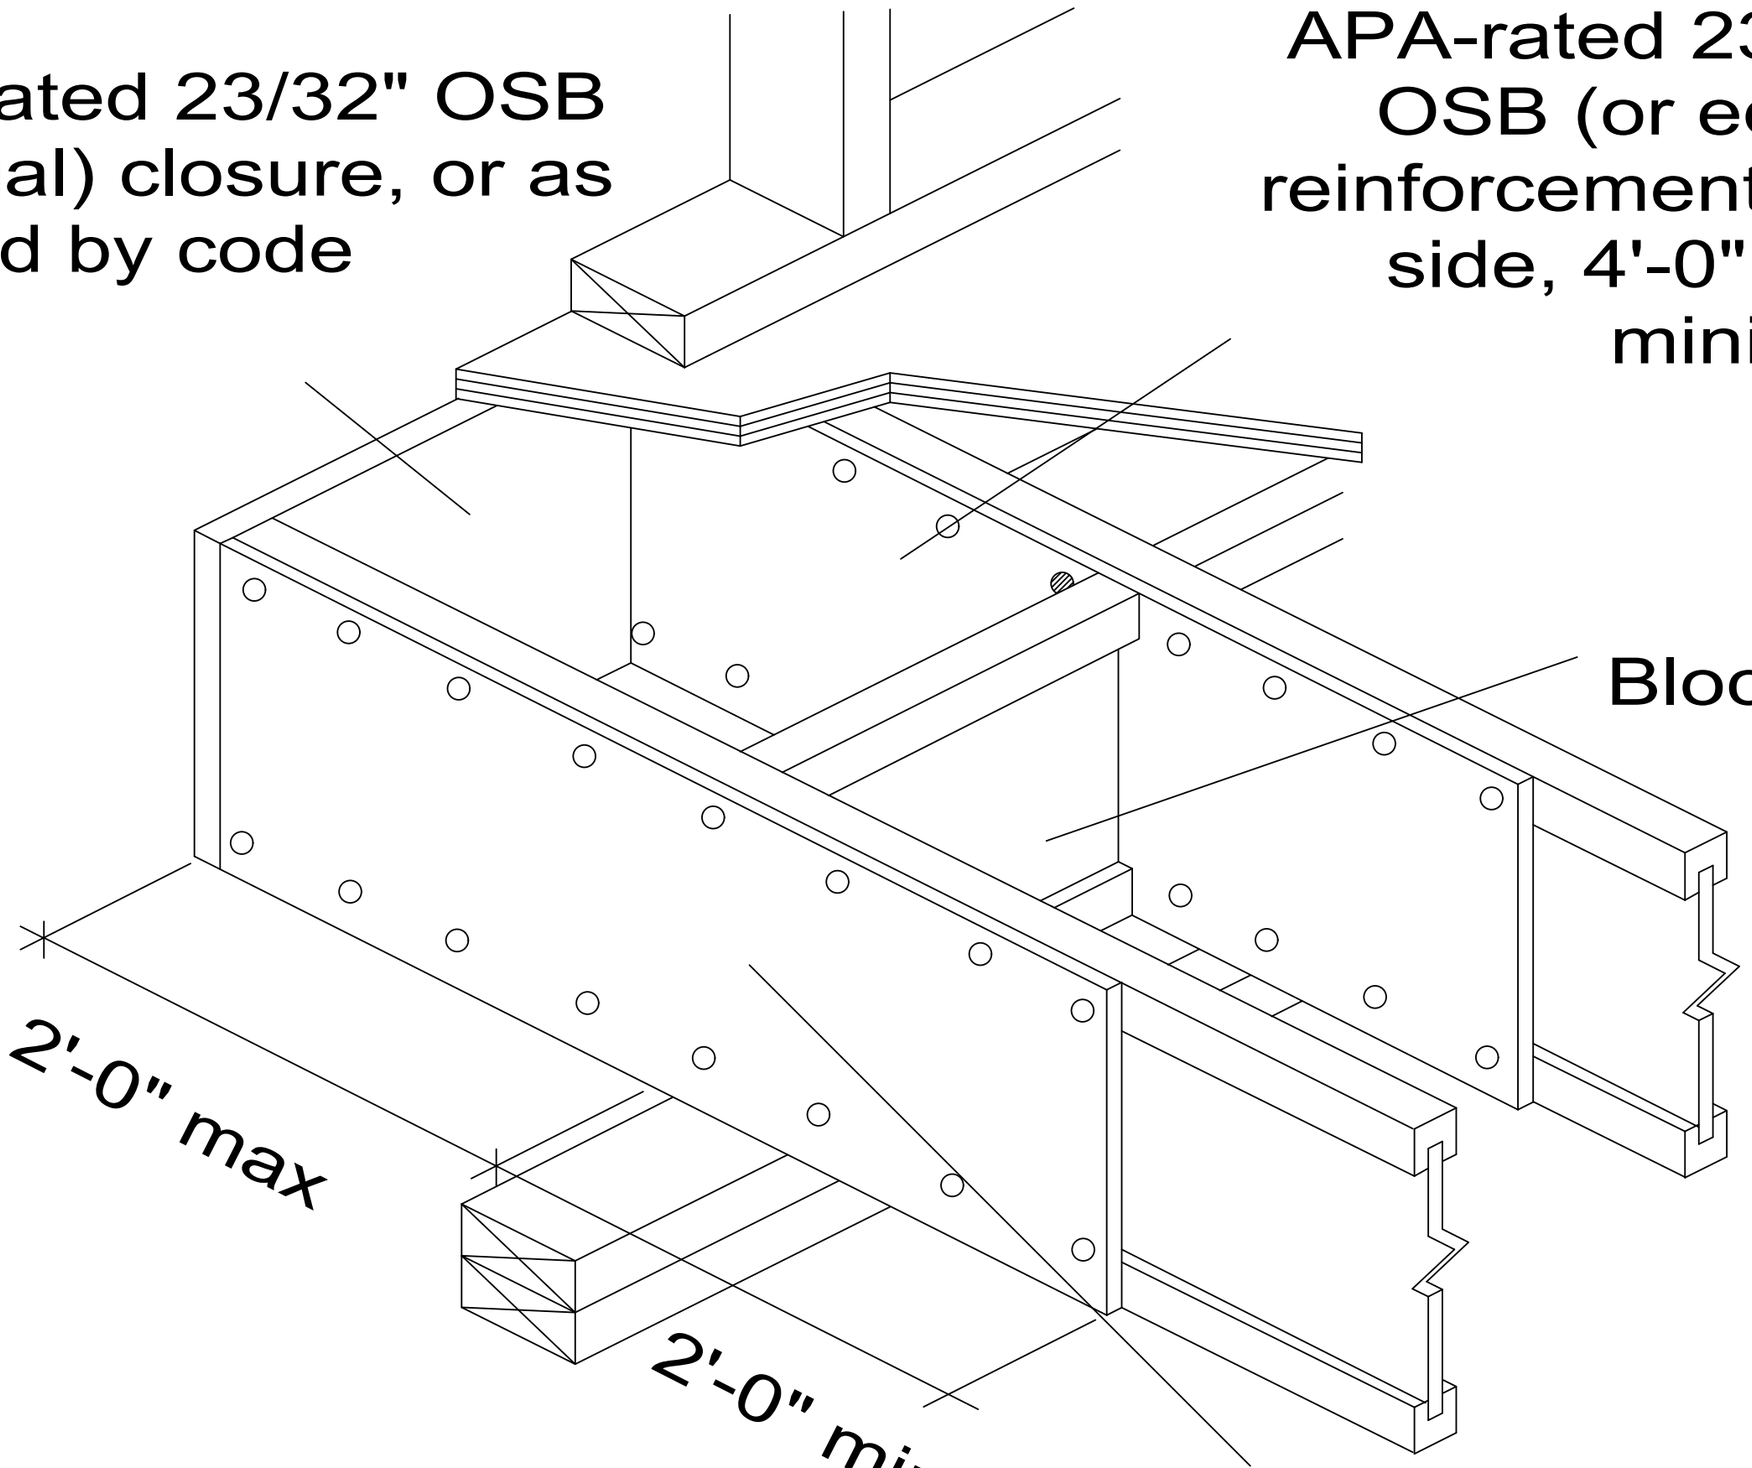

Attach reinforcement to top and bottom flanges with 8d nails at 6" o.c.

* LP SolidStart OSB or LSL Rim Board may be used as Blocking